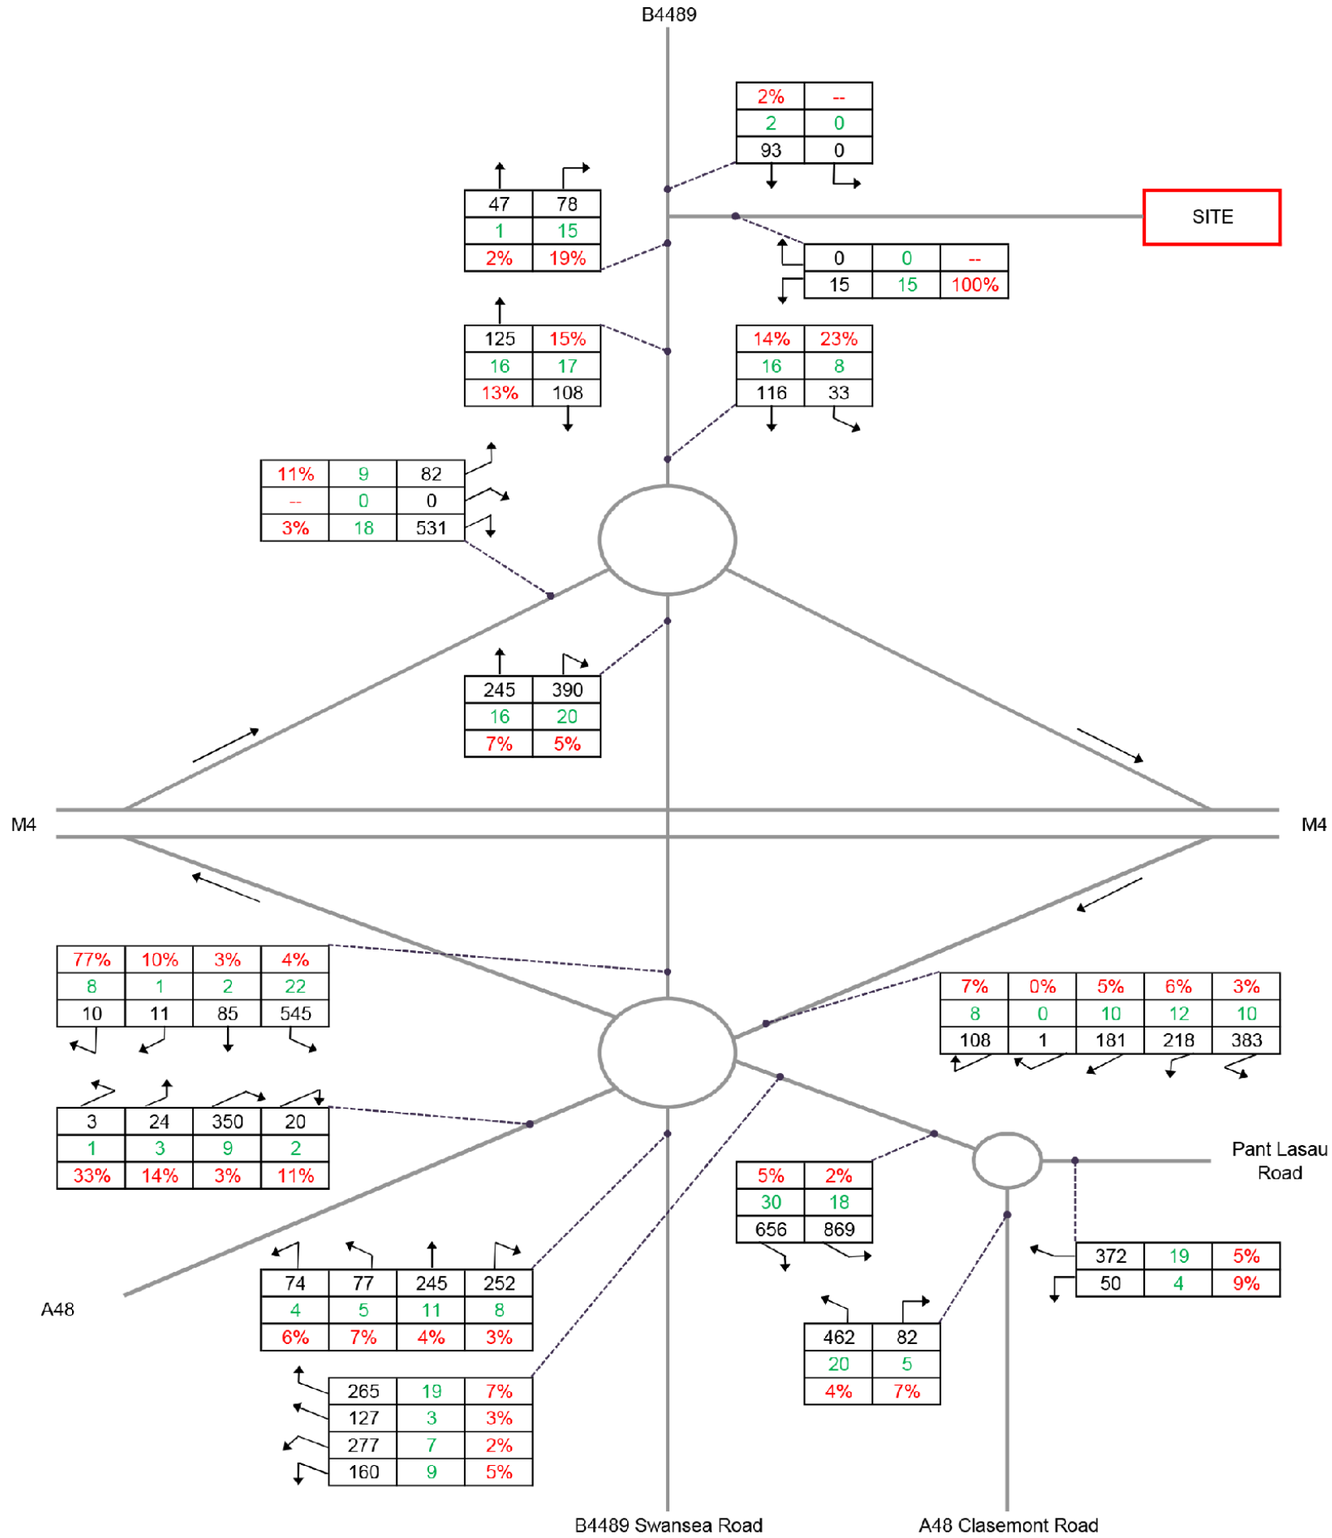

Key:

XX Total Vehicles | XX HGVs | XX HGV %

Notes:

1. Includes traffic growth and the project.

AECOM

AECOM Limited
1 Callaghan Square
Cardiff, CF10 5BT
+44 (0)29 2067 4600 tel
www.aecom.com

Project Title:

ABERGELLI POWER STATION

Client:

Abergelli power

LEGEND

This drawing has been prepared for the use of AECOM's client. It may not be used, modified, reproduced or relied upon by third parties, except as agreed by AECOM or as required by law. AECOM accepts no responsibility, and denies any liability whatsoever, to any party that uses or relies on this drawing without AECOM's express written consent. Do not scale this document. All measurements must be obtained from the stated dimensions.

Copyright:

AECOM Internal Project No:

60542910

Drawing Title:

TRAFFIC FLOWS - 2022 BASELINE + PROJECT CONSTRUCTION TRAFFIC: WEEKDAY AM PEAK HOUR

Scale at A3: Not To Scale

Drawing No:			Rev:
FIGURE 12.12			001
Drawn:	**Chk'd:**	**App'd:**	**Date:**
GM	NW	CA	13/12/17

Filename: P:\UKCDF1-IE\Projects\Environmental\Jobs - Potential\2017 Q1\Abergelli Power Station\010 GIS\02_Maps\T - Transport\F12_12_Traffic_Flows.mxd