DO NOT SCALE

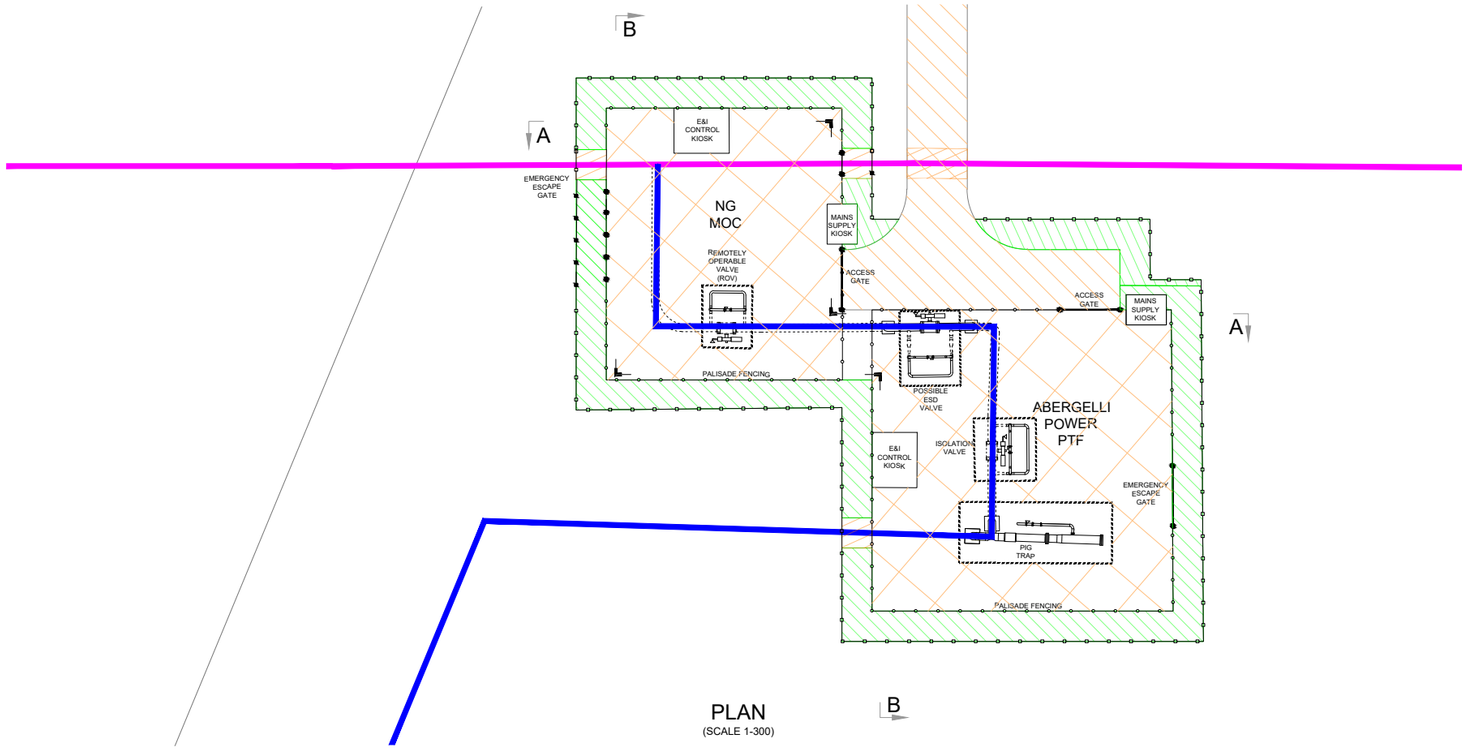

PLAN
(SCALE 1-300)

- PALISADE GATE
- PALISADE FENCING
- STOCK PROOF FENCING
- STOCK PROOF GATE
- LANDSCAPING (INCLUDING SETBACK FROM FENCE)
- ACCESS ROAD (HARDSTANDING)
- GRAVEL
- EXISTING FEEDER 28 PIPELINE
- INDICATIVE PIPELINE ROUTE

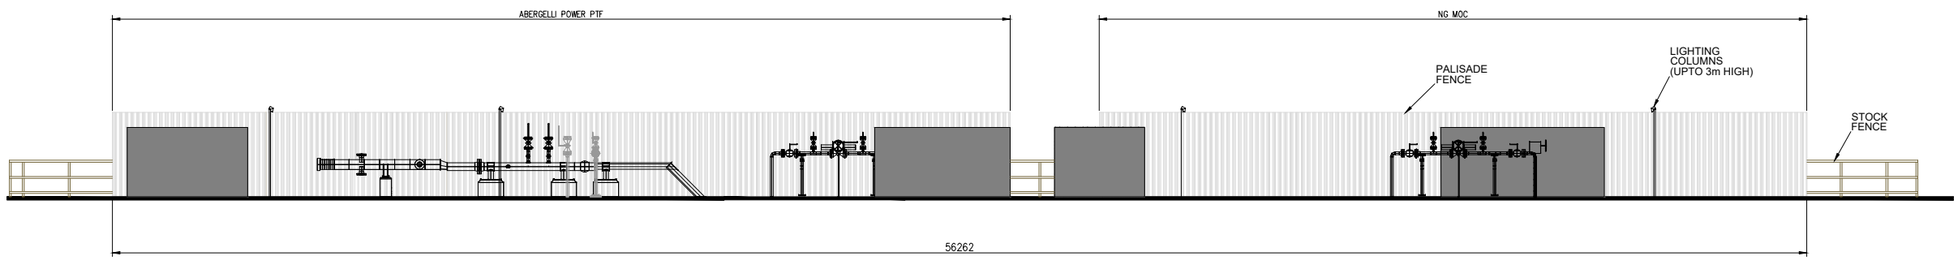

SECTION A - A
(SCALE 1-100)

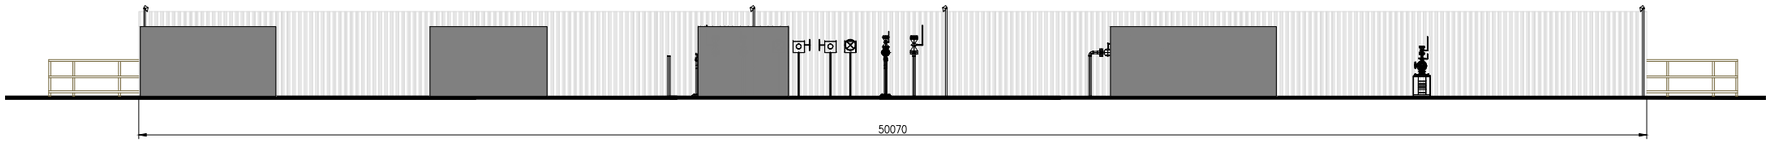

SECTION B - B
(SCALE 1-100)

REV	DATE	BY	DESCRIPTION	CHK	APP
P01	06 June 2018	AJB	FIRST ISSUE	MT	

DRAWING STATUS: S2 - FOR INFORMATION

wsp
Manchester Technology Centre, Oxford Road, Manchester, M1 7ED, UK
T+ 44 (0) 161 200 5000, F+ 44 (0) 161 200 5001
wsp.com

CLIENT: Abergelli power

SITE/PROJECT: ABERGELLI POWER PROJECT

TITLE: FIGURE 3: AGI ELEVATION DRAWINGS (SECTION DETAILS) PART 2

SCALE @ A1:	CHECKED:		APPROVED:
AS SHOWN	MT		
PROJECT NO: 287257A	DESIGNED: AJB	DRAWN: AJB	DATE: 05-06-18

DRAWING No: 287257A-APL-CS-14-0603 REV: P01

© WSP UK Ltd