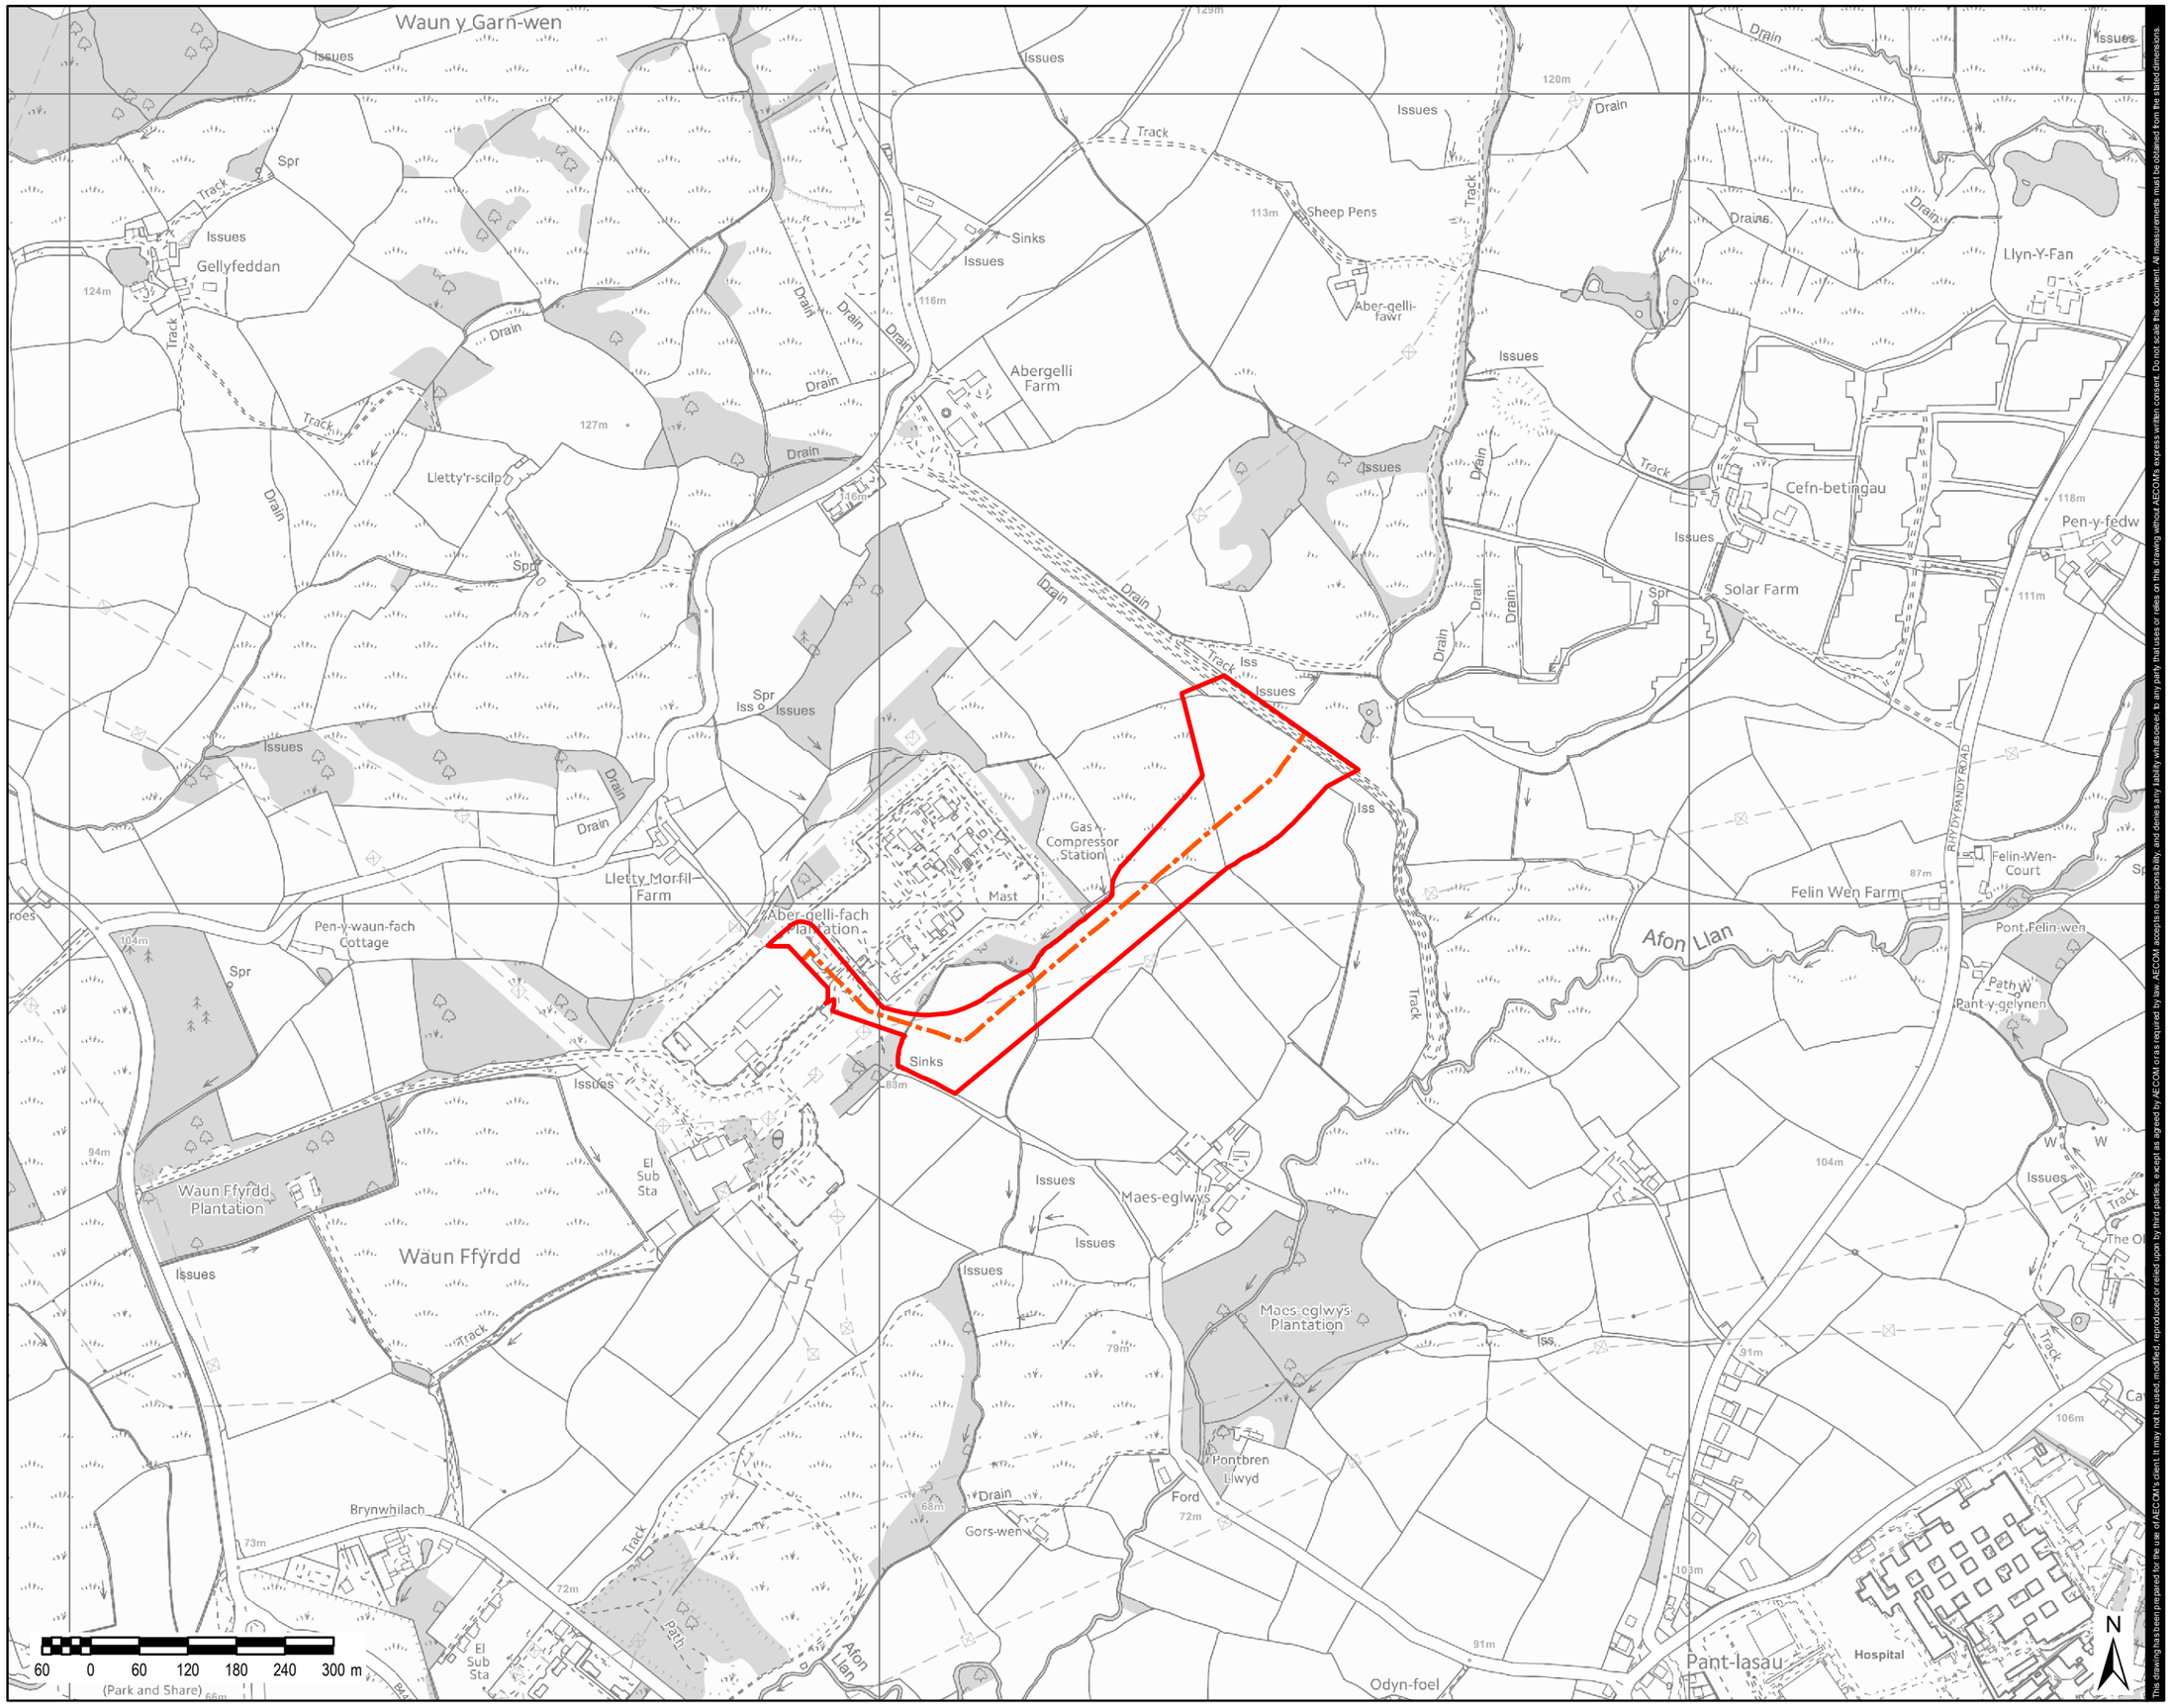

AECOM Limited
1 Callaghan Square
Cardiff, CF10 5BT
+44 (0)29 2067 4600 tel
www.aecom.com

Project Title:

ABERGELLI POWER PROJECT

Client:

LEGEND

- Application Site
- Electrical Connection (400kV Cable)

Copyright:

© Crown copyright and database rights [2017] Ordnance Survey 0100031673
© Local Government Information House Limited copyright and database rights [2017] 0100031673

AECOM Internal Project No:

60542910

Drawing Title:

SITE LAYOUT PLAN

Scale at A3: 1:7,500

Drawing No:			Rev:
FIGURE 2			005
Drawn:	**Chk'd:**	**App'd:**	**Date:**
GM	CC	CA	01/08/18

This drawing has been prepared for the use of AECOM's client. It may not be used, modified, reproduced or relied upon by third parties, except as agreed by AECOM or as required by law. AECOM accepts no responsibility, and denies any liability whatsoever, to any party that uses or relies on this drawing without AECOM's express written consent. Do not scale this document. All measurements must be obtained from the stated dimensions.

Filename: \\eu.aecomnet.com\euprojectvol\UKCDF1-IE\Projects\Environmental\Jobs - Potential\2017\2017 Q1\Abergelli Power Station\010 GIS\02_Maps\Gas Connection Site Figures\F2_Site_Layout_plan rev 2.mxd